
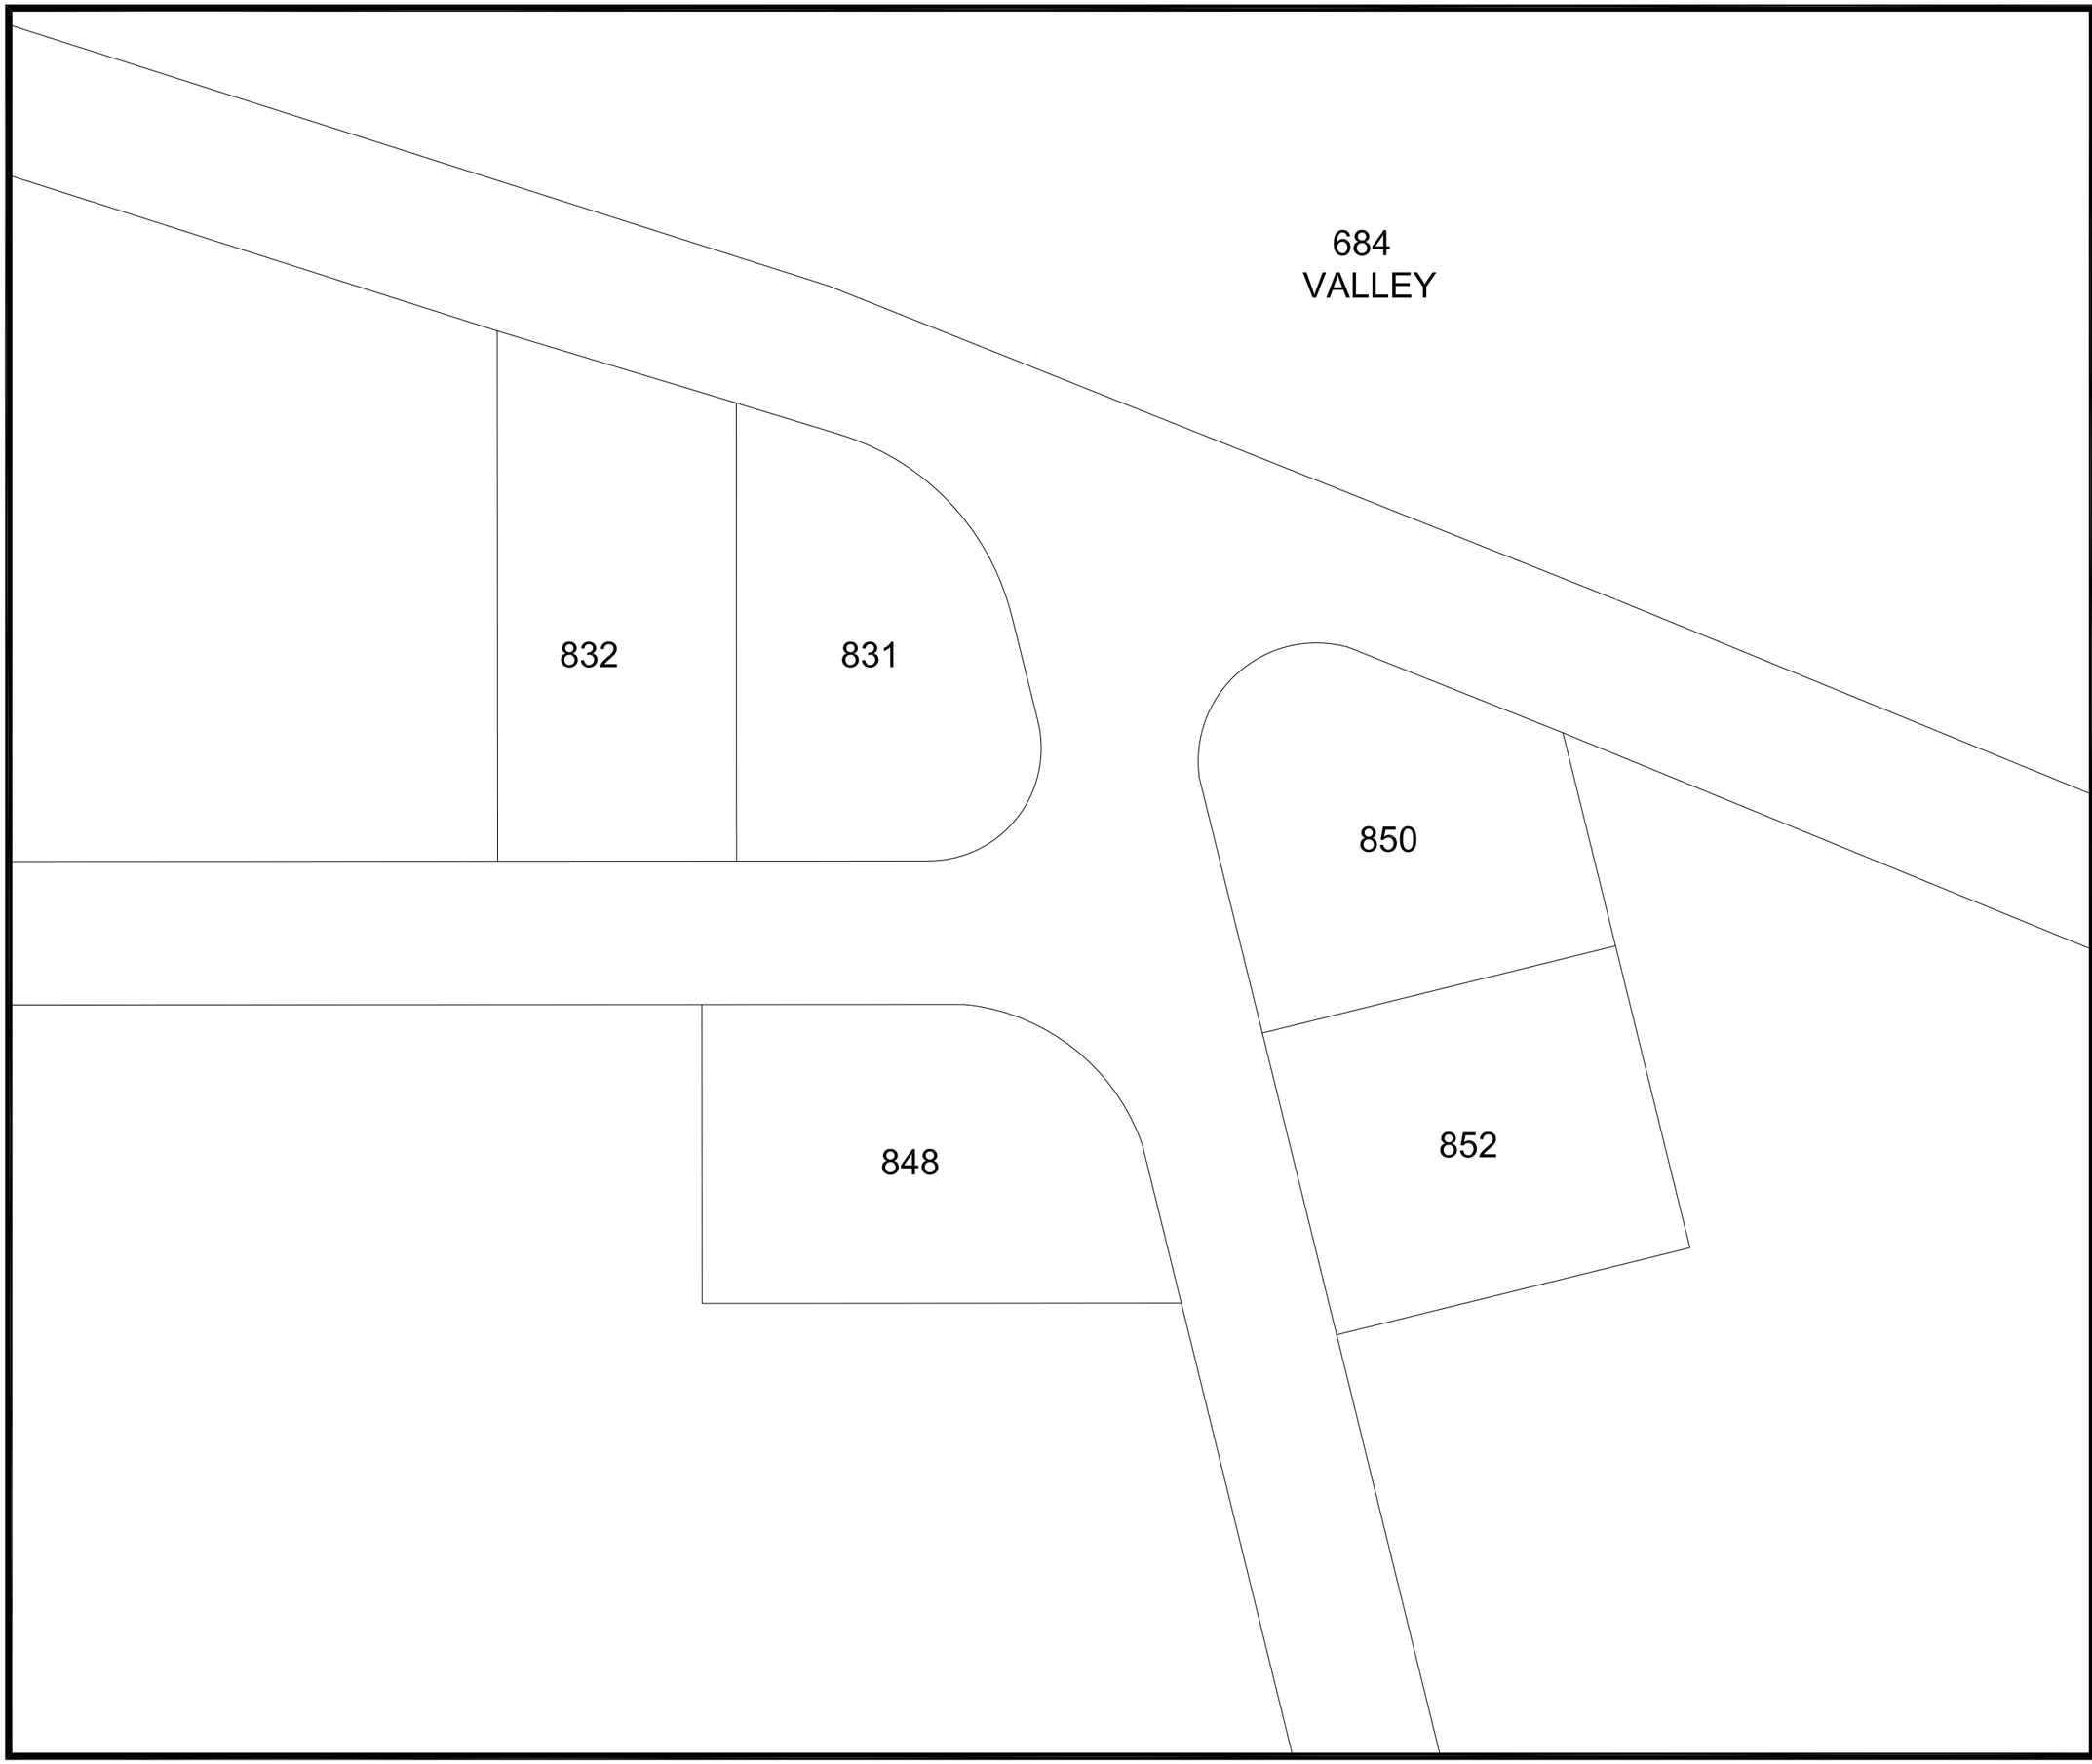


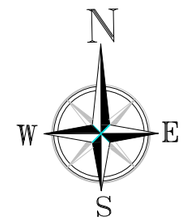

NOTE:

1. DO NOT SCALE THIS DRAWING AS BASIS FOR CONSTRUCTION WORK.
2. ALL DIMENSION ARE IN METERS AND ALL LEVELS IN METERS OTHERWISE NOTED.
3. THIS IS WORKING DRAWING ,NOT SHOP DRAWING.

Village: Umm Rummana

Sheet Number: 15

Basin Number: 2 Al-Mu'ammar

Plot Number: 831

Plot Area: 782.28 M^2


PROJECT	PRIVATE VILLA
OWNER	ENG. ABBAS ALTAIR


CONSULTANT

DRAWING TITLE:

GENERAL SITE PLAN

APPROVED BY:	DESIGN:	DRAWN BY:	DATE:
ENG/ABBAS	ARC/ MOHAMED	ARC/ MOHAMED	02-SEP-2026
REV:	SCALE:	SHEET NO:	
R-00	1/500	**AR-01**	

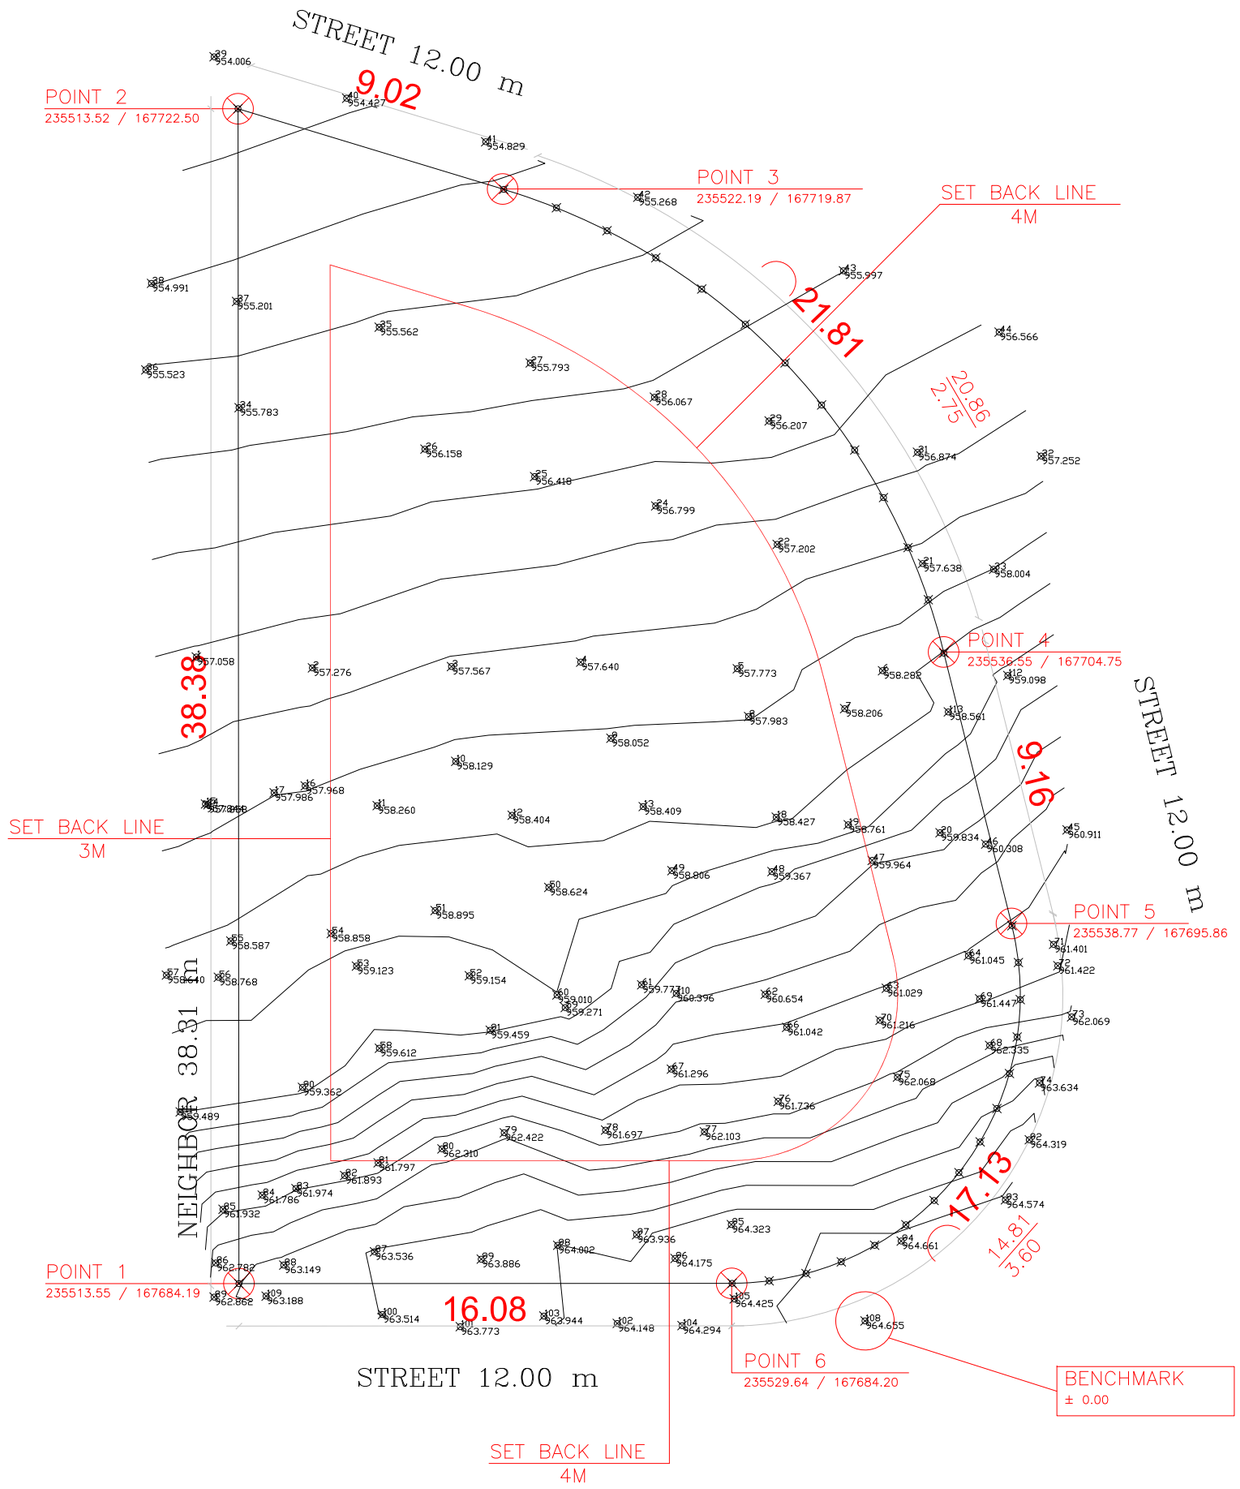

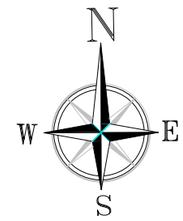

NOTE:

1. DO NOT SCALE THIS DRAWING AS BASIS FOR CONSTRUCTION WORK.
2. ALL DIMENSION ARE IN METERS AND ALL LEVELS IN METERS OTHERWISE NOTED.
3. THIS IS WORKING DRAWING ,NOT SHOP DRAWING.

Village: Umm Rummana

Sheet Number: 15

Basin Number: 2 Al-Mu'ammar

Plot Number: 831

Plot Area: 782.28 M^2

PROJECT	PRIVATE VILLA
OWNER	ENG. ABBAS ALTAIR


CONSULTANT

DRAWING TITLE:

GENERAL SITE PLAN

PLOT

APPROVED BY:	DESIGN:	DRAWN BY:	DATE:
ENG/ABBAS	ARC/ MOHAMED	ARC/ MOHAMED	02-SEP-2026
REV:	SCALE:	SHEET NO:	
R-00	1/200	**AR-02**	

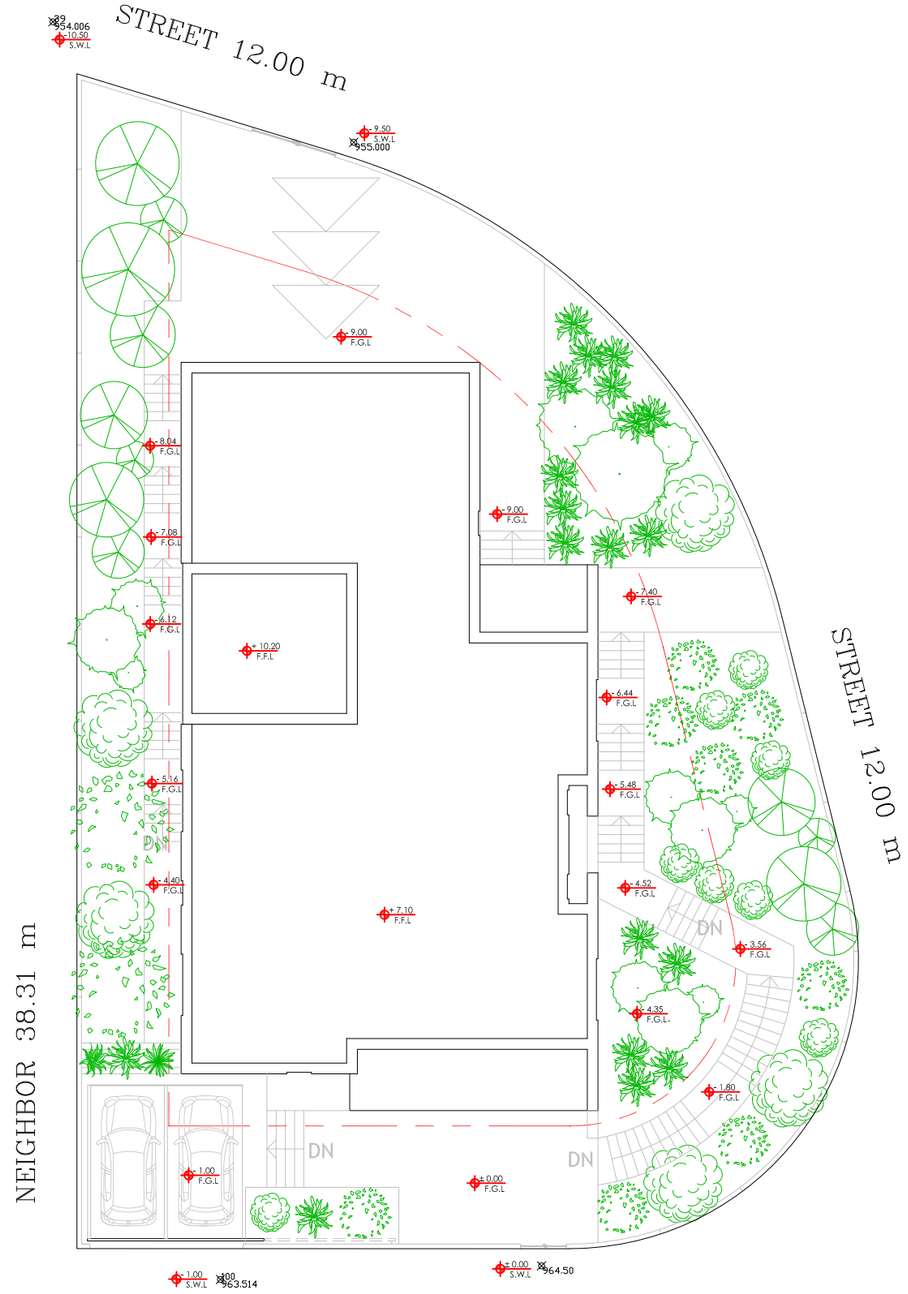

N

W E

S

NOTE:

1. DO NOT SCALE THIS DRAWING AS BASIS FOR CONSTRUCTION WORK.
2. ALL DIMENSION ARE IN METERS AND ALL LEVELS IN METERS OTHERWISE NOTED.
3. THIS IS WORKING DRAWING ,NOT SHOP DRAWING.

Village: Umm Rummana

Sheet Number: 15

Basin Number: 2 Al-Mu'ammar

Plot Number: 831

Plot Area: 782.28 M^2

Built Area: 280 M^2


PROJECT	PRIVATE VILLA
OWNER	ENG. ABBAS ALTAIR

CONSULTANT

DRAWING TITLE:

SITE PLAN

APPROVED BY:	DESIGN:	DRAWN BY:	DATE:
ENG/ABBAS	ARC/ MOHAMED	ARC/ MOHAMED	02-SEP-2026
REV:	SCALE:	SHEET NO:	
R-00	1/200	**AR-03**	

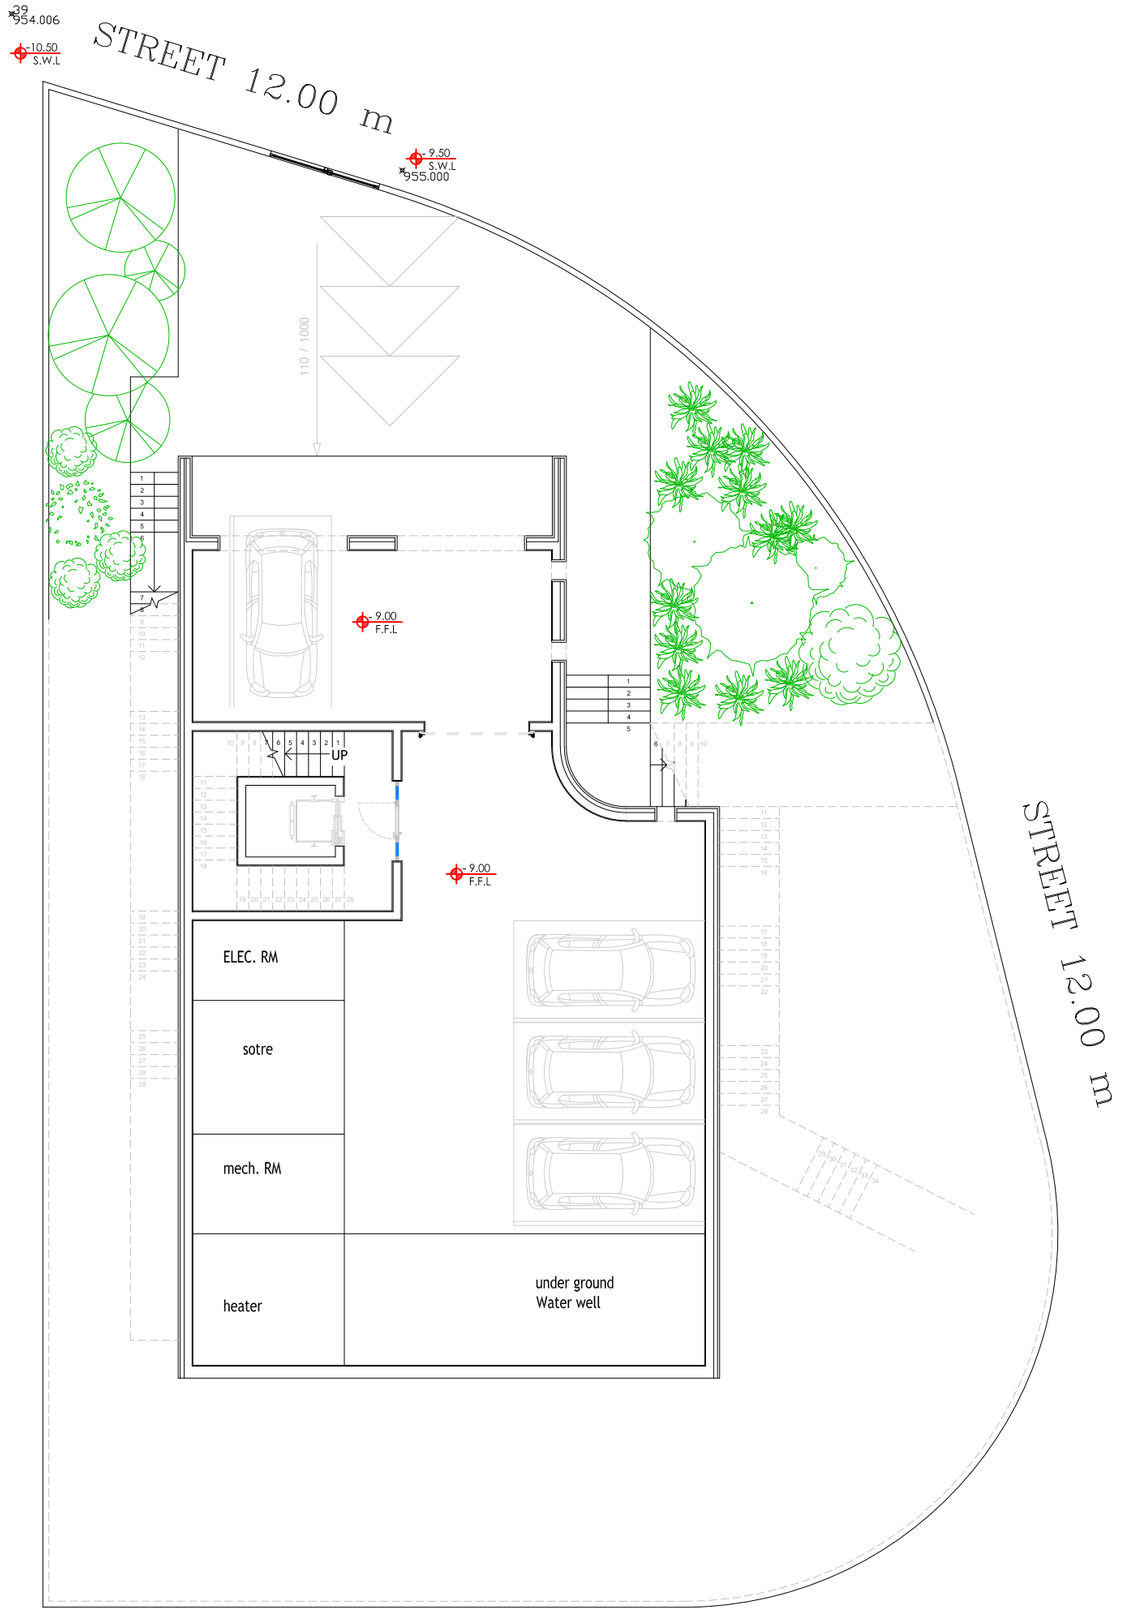



NOTE:

1. DO NOT SCALE THIS DRAWING AS BASIS FOR CONSTRUCTION WORK.
2. ALL DIMENSION ARE IN METERS AND ALL LEVELS IN METERS OTHERWISE NOTED.
3. THIS IS WORKING DRAWING ,NOT SHOP DRAWING.

BUILT AREA 281.4 M^2


PROJECT	PRIVATE VILLA
OWNER	ENG. ABBAS ALTAIR

CONSULTANT

DRAWING TITLE:

BASEMENT 2 FLOOR FURNITURE PLAN

APPROVED BY:	DESIGN:	DRAWN BY:	DATE:
ENG/ABBAS	ARC/ MOHAMED	ARC/ MOHAMED	02-SEP-2026
REV:	SCALE:	SHEET NO:	
R-00	1/100	**AR-04**	

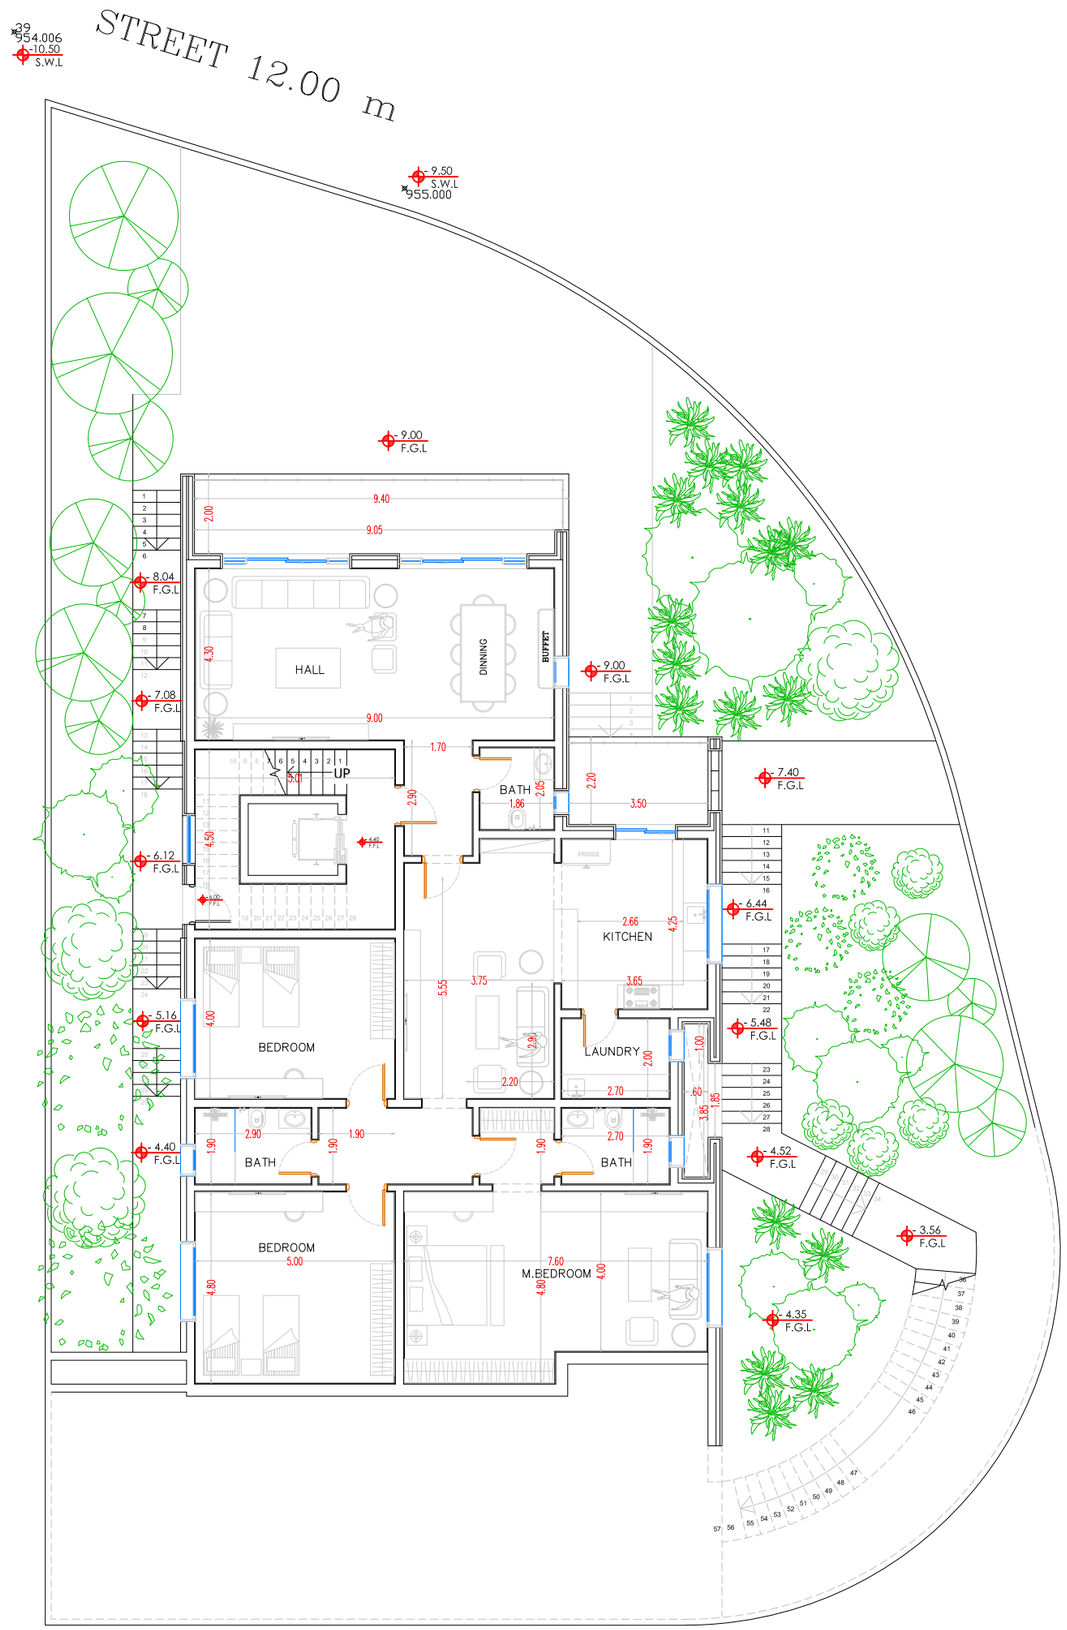

N

W E

S

NOTE:

1. DO NOT SCALE THIS DRAWING AS BASIS FOR CONSTRUCTION WORK.
2. ALL DIMENSION ARE IN METERS AND ALL LEVELS IN METERS OTHERWISE NOTED.
3. THIS IS WORKING DRAWING ,NOT SHOP DRAWING.


BUILT AREA 286.4 M^2

PROJECT	PRIVATE VILLA
OWNER	ENG. ABBAS ALTAIR
CONSULTANT	

DRAWING TITLE:

BASEMENT 1 FLOOR FURNITURE PLAN

APPROVED BY:	DESIGN:	DRAWN BY:	
ENG/ABBAS	ARC/ MOHAMED	ARC/ MOHAMED	07-SEP-2026
REV:	SCALE:	SHEET NO:	
R-01	1/100	**AR-05**	

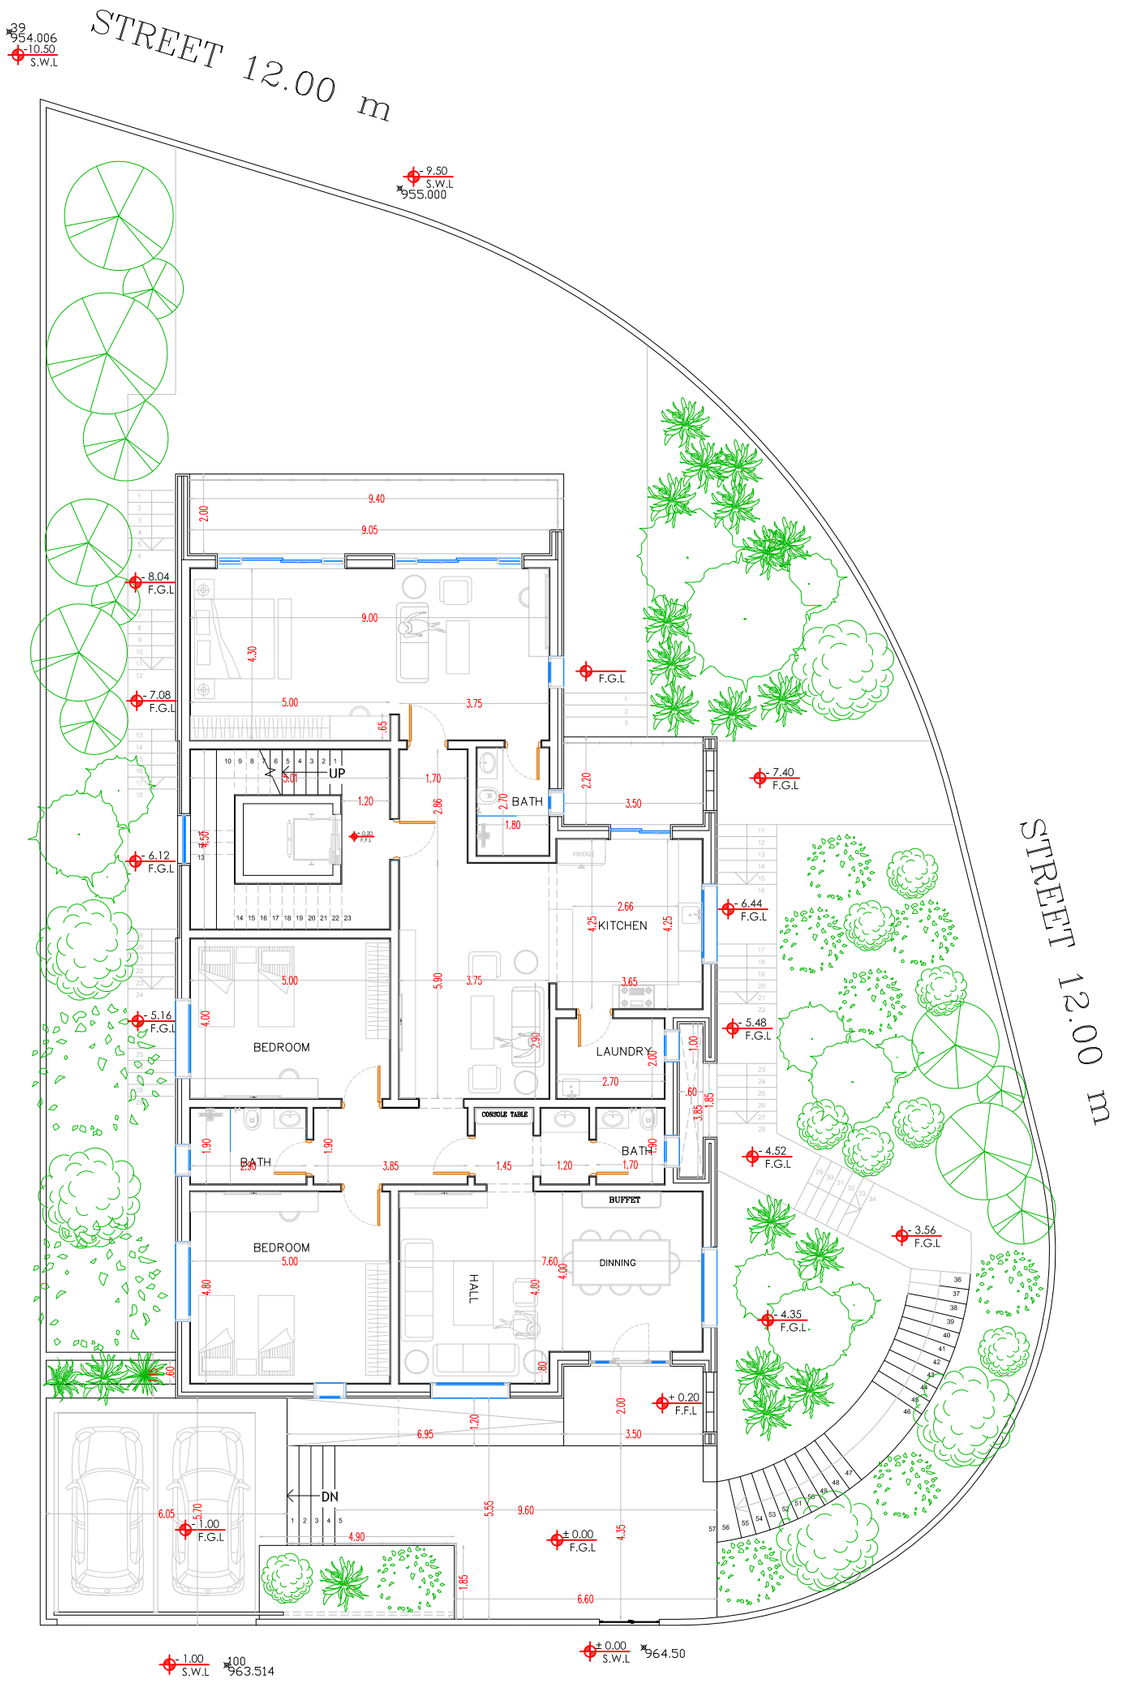

N

W E

S

NOTE:

1. DO NOT SCALE THIS DRAWING AS BASIS FOR CONSTRUCTION WORK.
2. ALL DIMENSION ARE IN METERS AND ALL LEVELS IN METERS OTHERWISE NOTED.
3. THIS IS WORKING DRAWING ,NOT SHOP DRAWING.


BUILT AREA 296.5 M^2

PROJECT	PRIVATE VILLA
OWNER	ENG. ABBAS ALTAIR
CONSULTANT	

DRAWING TITLE:

GROUND FLOOR FURNITURE PLAN

APPROVED BY:	DESIGN:	DRAWN BY:	
ENG/ABBAS	ARC/ MOHAMED	ARC/ MOHAMED	07-SEP-2026
REV:	SCALE:	SHEET NO:	
R-01	1/100	**AR-06**	

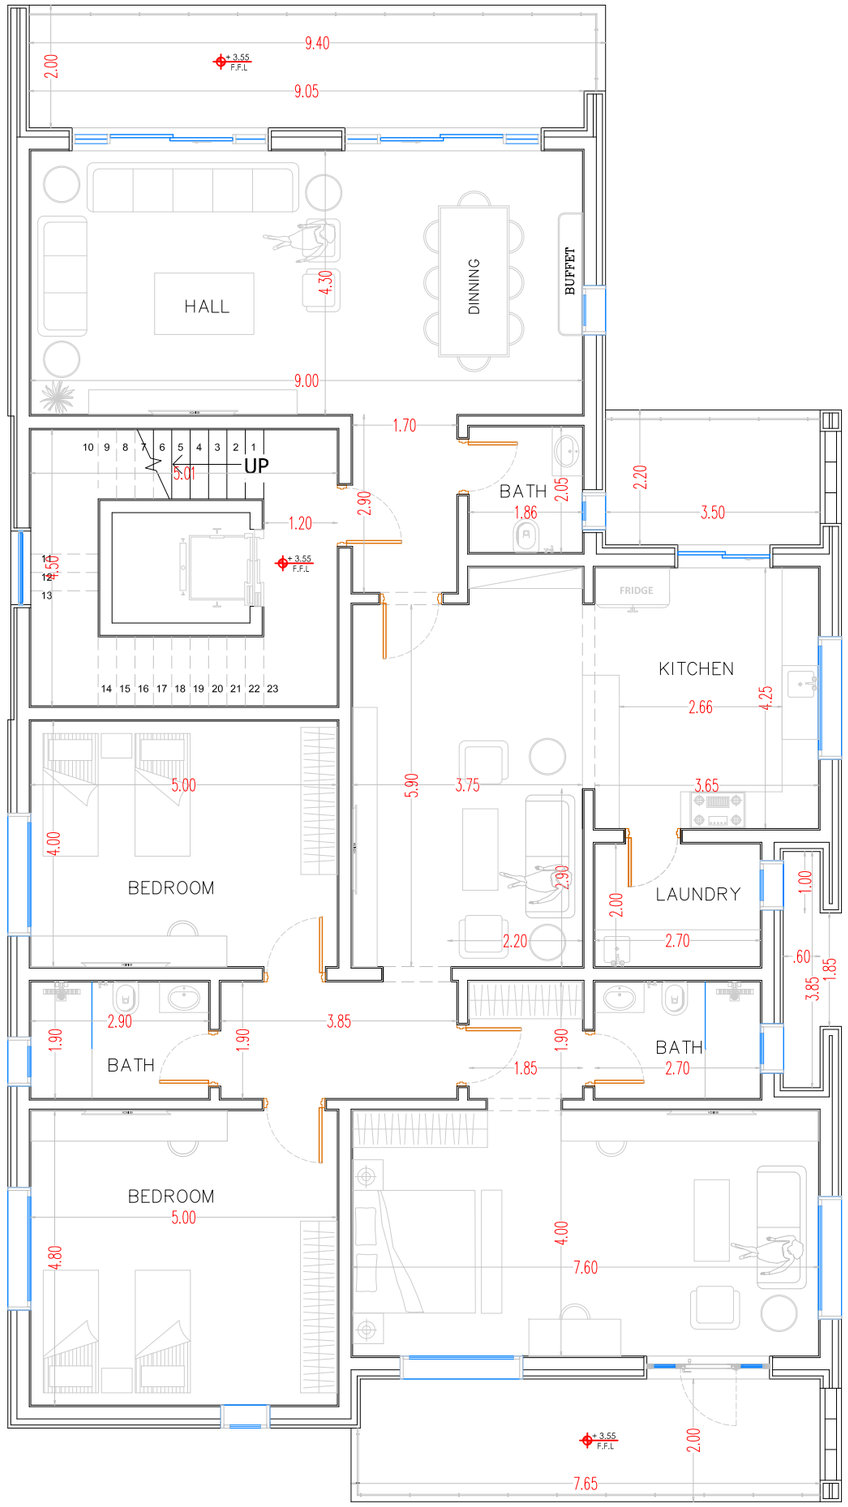

N

W E

S

NOTE:

1. DO NOT SCALE THIS DRAWING AS BASIS FOR CONSTRUCTION WORK.
2. ALL DIMENSION ARE IN METERS AND ALL LEVELS IN METERS OTHERWISE NOTED.
3. THIS IS WORKING DRAWING ,NOT SHOP DRAWING.

BUILT AREA 296.5 M^2


PROJECT	PRIVATE VILLA
OWNER	ENG. ABBAS ALTAIR

CONSULTANT

DRAWING TITLE:

FIRST FLOOR
FURNITURE PLAN

APPROVED BY:	DESIGN:	DRAWN BY:	DATE:
ENG/ABBAS	ARC/ MOHAMED	ARC/ MOHAMED	07-SEP-2026
REV:	SCALE:	SHEET NO:	
R-01	1/100	**AR-07**	

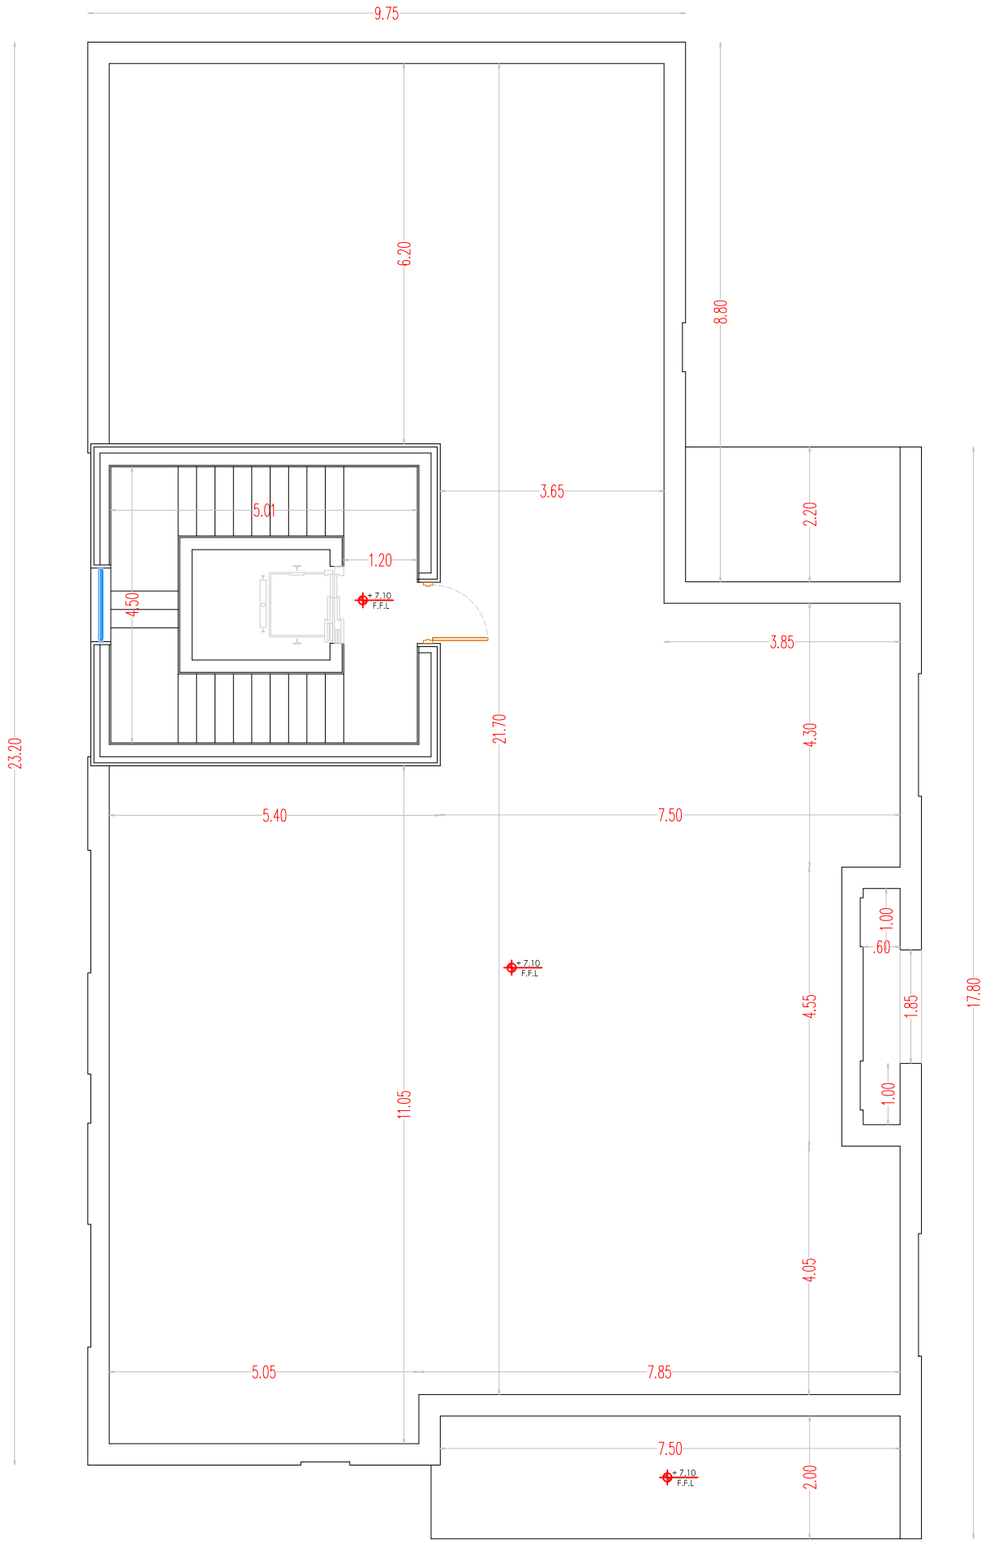

N

W E

S

NOTE:

1. DO NOT SCALE THIS DRAWING AS BASIS FOR CONSTRUCTION WORK.
2. ALL DIMENSION ARE IN METERS AND ALL LEVELS IN METERS OTHERWISE NOTED.
3. THIS IS WORKING DRAWING ,NOT SHOP DRAWING.

PROJECT	PRIVATE VILLA
OWNER	ENG. ABBAS ALTAIR

CONSULTANT

DRAWING TITLE:

ROOF FLOOR

APPROVED BY:	DESIGN:	DRAWN BY:	DATE:
ENG/ABBAS	ARC/ MOHAMED	ARC/ MOHAMED	02-SEP-2026

REV:	SCALE:	SHEET NO:
R-00	1/100	**AR-08**